FilmL.A., Inc.
6255 W Sunset Blvd, 12th Floor
Hollywood, CA 90028
t: (213)977-8600 - f: (213)977-8601
www.filmla.com

Summary Information

Permit No: S00103630-A **Type of Permit:** STILL **Release Date:** 02/13/2016

Production Company MJ68 PRODUCTIONS

Insured Company Name MJ68 PRODUCTIONS

Contact Phone No. 1 323-848-9856
Contact Phone No. 2
Fax 323-375-0195
Address 1308 N HAVENHURST, SUITE 5
WEST HOLLYWOOD, California
90046

Production Title AMG

Type of Production Still Photo

Producer Michael Horta

Director N/A N/A

1st AD N/A N/A

Production Manager N/A N/A

FilmL.A. Coordinator Nicole Tanker

Location Manager Adam Braid
Primary Phone Mobile - 213-448-0648
Secondary Phone

Location Assistant N/A N/A
Primary Phone Mobile - 213-448-0648
Secondary Phone

Fees

Notification Charge	$105.00	**Total Permit Fee**	$417.00
LA CITY LANE AND STREET CLOSURE FEE	$312.00	**Number of Locations**	1

NOT A PERMIT

FilmL.A., Inc.
6255 W Sunset Blvd, 12th Floor
Hollywood, CA 90028
t: (213)977-8600 - f: (213)977-8601
www.filmla.com

Summary Information — Location

Location 1 of 1

Permit Number S00103630-A
Production Company MJ68 PRODUCTIONS
Insured Company MJ68 PRODUCTIONS
Production Title AMG

Location Manager Adam Braid
Primary Phone Mobile - 213-448-0648
Secondary Phone

Location Address W 1st St & Beverly Blvd, Los Angeles, CA, 90017

Location Type Intersection

Film Dates 2/14/2016 - 2/14/2016 06:30 - 11:00 1 day

Open or Closed to the Public Open

Generic Conditions
All travel lanes and bike lanes shall be closed per the WATCH manual.
May not interfere with adjacent traffic lanes or adjacent bike lane
Must Maintain 5' Clearance on Sidewalks/Walkways
Must maintain local/emergency access
No cast or crew parking on area streets
No interference with merchant activity.
No stopping or setting up in front of merchants or residents without prior approval
Number of uniformed officers listed on the permit is a minimum requirement. Permittee remains responsible for deploying a sufficient number of uniformed officers to provide traffic and crowd control to ensure the safety of the film crew and the public.
Traffic control must be done in accordance w/MUTCD
Traffic Officers Required
Uniformed officers shall have a copy of the film permit in their possession and are required to confirm that all traffic control signage devices are in place.

Please see attached document 1st - Beverly (bridge) btw Beverly and 300 ft east - MJ 68.pdf

Equipment on Location

Type	Quantity
Cast/Crew vehicles	2
Cube Trucks	1
Generator	1
Motor Homes	1
Picture vehicles	1
Vans	1

Personnel on Location

Type	Quantity
Crew	15
Off-Duty/Retired LAPD Officer(s)	2

Filming Activities Drive by; Drive ups & away; Equipment on sidewalk, in curb lane & across street; Exterior establishing shots; Intermittent pedestrian control; Intermittent traffic control - 2 minutes standard;

Jurisdiction **Political:** Los Angeles City - Council District 01 **Police:** Los Angeles Police Department **Fire:** Los Angeles City

Thomas Guide **Page:** 634 **Grid:**

Approvals

FILML.A. CLOSURES	
LOS ANGELES CITY DEPARTMENT OF PUBLIC WORKS	Joshua Mingo
LOS ANGELES CITY POLICE DEPARTMENT	Janice Takimoto
	Mark Buck

Coordinator Note Rider A (no charge) releases location; collects notification and closure fees

Parking
Base Camp
Location Type : Filming Location

Crew Parking
Location Type : Filming Location

Lane / Full Closure S/S LANE CLOSURE: 1ST ST, BEVERLY EAST 300 FEET

NOT A PERMIT

FilmL.A., Inc.
6255 W Sunset Blvd, 12th Floor
Hollywood, CA 90028
t: (213)977-8600 - f: (213)977-8601
www.filmla.com

Summary Information

Location

Location 1 of 1

Permit Number S00103630-A
Production Company MJ68 PRODUCTIONS
Insured Company MJ68 PRODUCTIONS
Production Title AMG

Location Manager Adam Braid
Primary Phone Mobile - 213-448-0648
Secondary Phone

Approximate Footage 0 - 300

Date(s) 2/14/2016 to 2/14/2016

Time(s) 06:30 to 11:00

NOT A PERMIT

Permit #S00103630-A

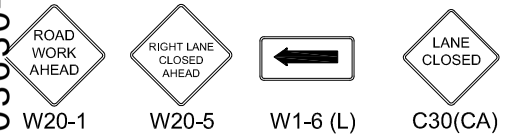

FILM L.A.:
NICOLE TANKER

ALL TRAFFIC CONTROL WILL BE INSTALLED AND MEET OR EXCEED THE MUTCD AND WATCH MINIMUM REQUIREMENTS

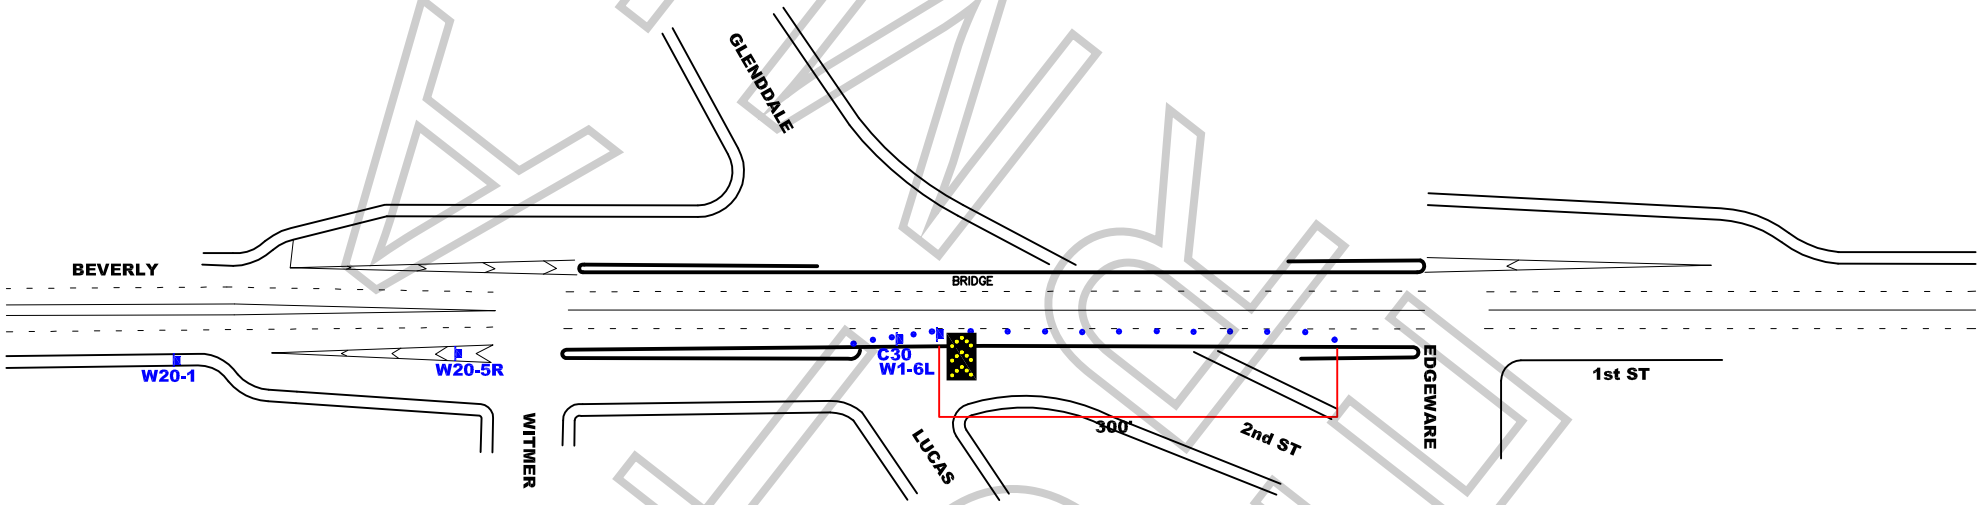

WORK ZONE TRAFFIC CONTROL PLAN GENERAL NOTES

1. DATE/TIME: 2–14–16 FROM 06:30 HOURS TO 11:00 HOURS.
2. ALL SIGNING, STRIPING, AND TRAFFIC CONTROL DEVICES SHALL CONFORM TO THE (CURRENT) STATE OF CALIFORNIA DEPARTMENT OF TRANSPORTATION (CALTRANS) STANDARD PLANS AND STANDARD SPECIFICATIONS, CALIFORNIA MUTCD, AND ANY ADDENDUMS THERETO, AND AS SHOWN ON THESE PLANS, SYMBOLS AND ABBREVIATIONS USED ARE SHOWN ON CALTRANS STANDARD PLANS.
3. THERE WILL BE NO INTERFERENCE WITH TRAFFIC SIGNALS OR CROSSWALKS.
4. CONES WILL BE 28" MINIMUM HEIGHT AND HAVE REFLECTORIZED SLEEVES FOR NIGHT WORK.
5. POLICE WILL DIRECT TRAFFIC IF NECESSARY.

TRAFFIC CONTROL FOR
MJ 69: "AMG"

LOCATION:
1ST ST BTWN BEVERLY AND 300' EAST
#2 LANE CLOSURE
LOS ANGELES, CALIFORNIA

CONTACT:
JOHN WHEELER
PH# 818-347-9929

JCL TRAFFIC SERVICES
2334 E. 8TH ST.
LOS ANGELES, CA 90021
Ph: (213) 622-9775
Fax: (213)622-9790
C31-CA Lic # 805357

DATE	REVISIONS

TCP DRAFTER: MARIO MENJIVAR
SCALE: N.T.S.
SHEET: 1/1
DRAWING:

FINAL COPY